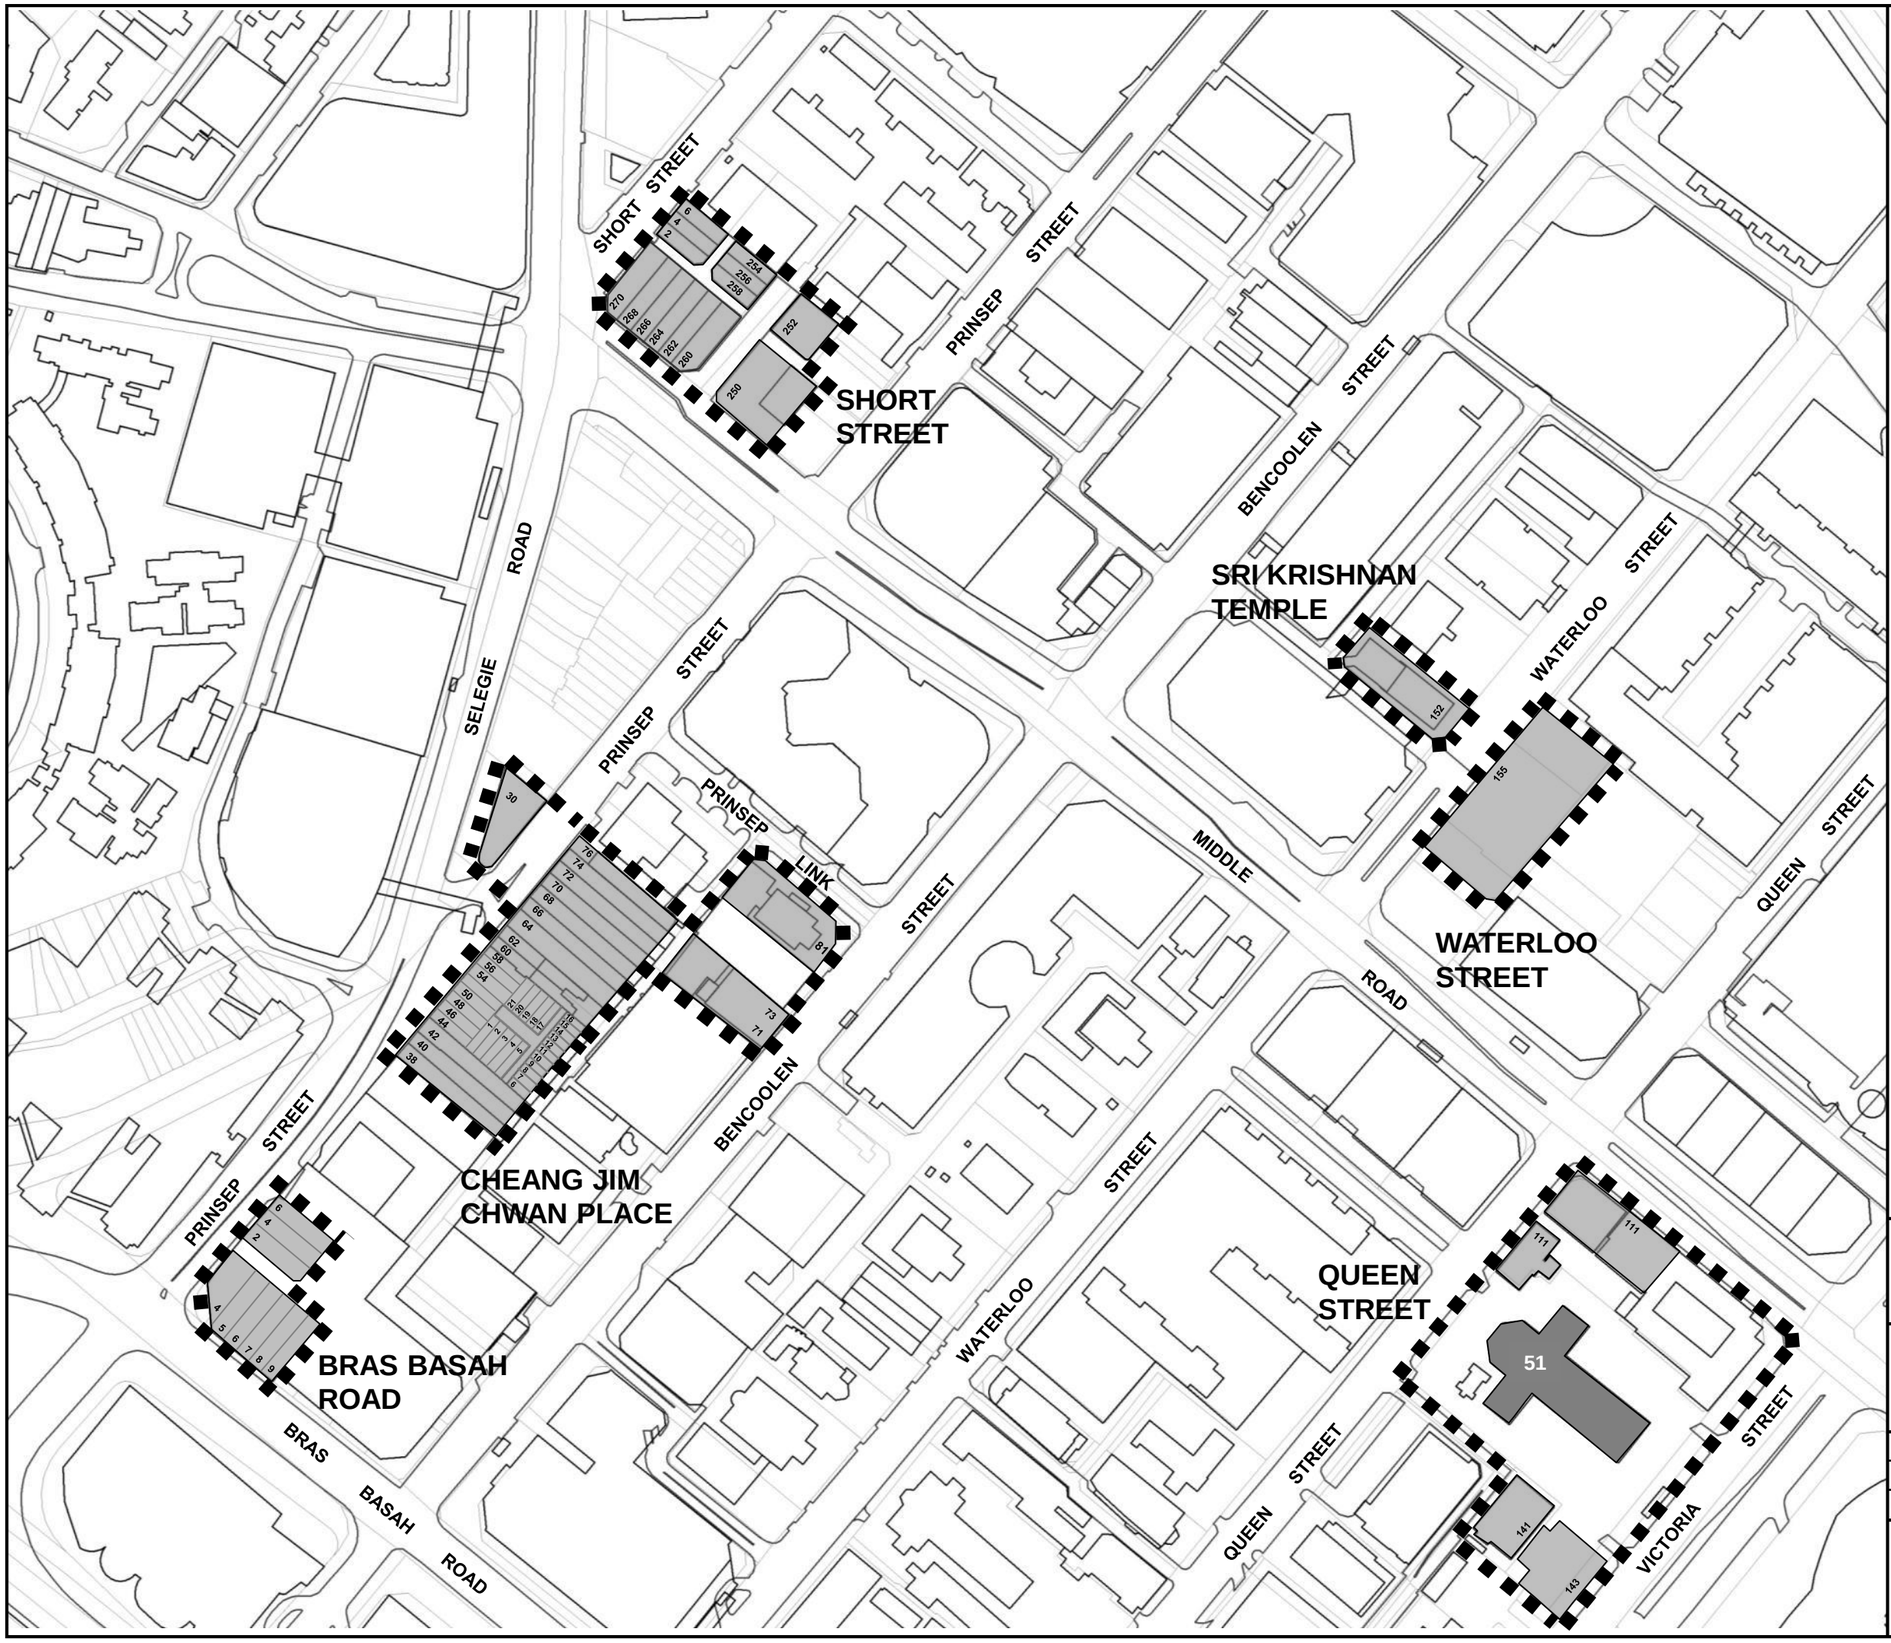

BRAS BASAH ROAD
CHEANG JIM CHWAN PLACE
QUEEN STREET
SHORT STREET
WATERLOO STREET
SRI KRISHNAN TEMPLE

BOUNDARY OF GAZETTED CONSERVATION AREA

CONSERVED BUILDINGS

51 NATIONAL MONUMENT
51. ST JOSEPH'S CHURCH

DRAWING TITLE :

CONSERVATION PLAN

SCALE : 1:2000

0 M 50 M

DRWG NO :

DATE : JULY 2016

CONSERVATION DEPARTMENT

URBAN REDEVELOPMENT AUTHORITY

To make Singapore a great city to live, work and play